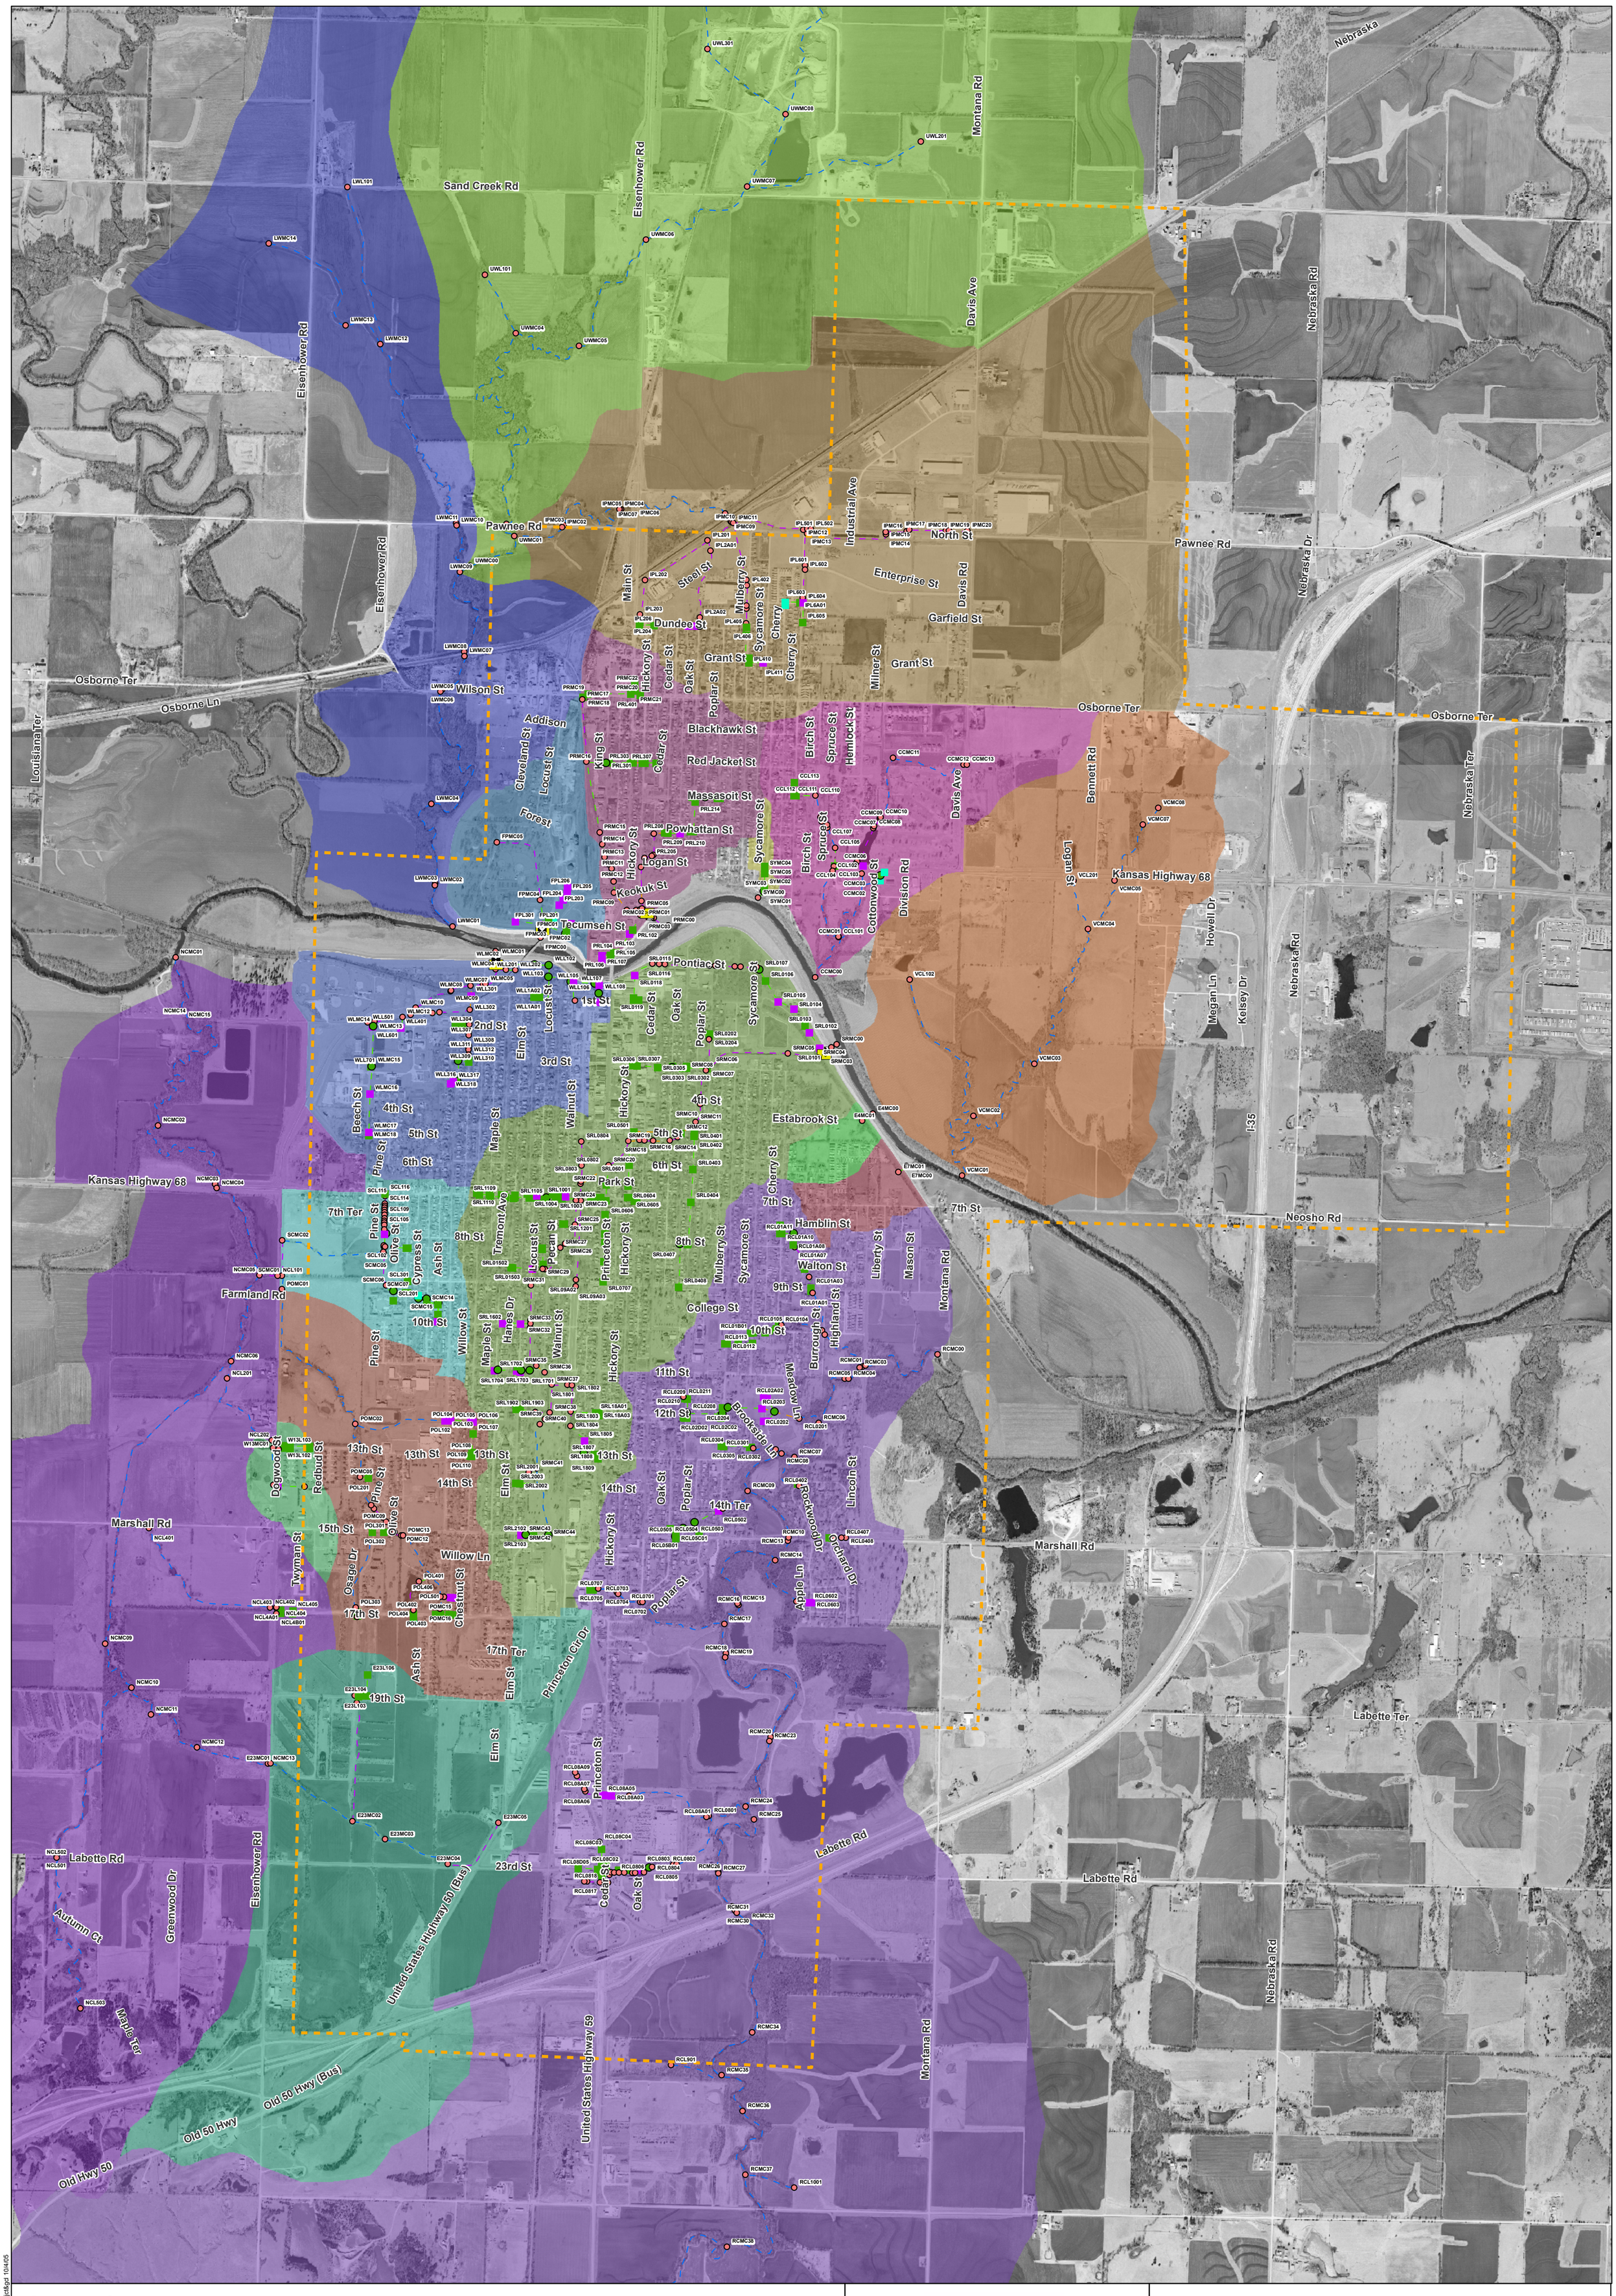

Legend

SWMM Nodes
- Area Inlet
- Curb Inlet
- Grate Inlet
- Invert; Junction
- Manhole
- Pump Station
- Sluice Gate Structure

SWMM Links
- Circular Pipe
- Natura Channel
- Trapezoidzoidal Channel
- Rectangular
- User Defined

- Detailed Study Limits

Watershed
- Country Club
- East 4th Street
- East 7th Street
- Eisenhower / 23rd Street
- Forest Park
- Industrial Park
- Lower Wilson
- Nugent Creek
- Pin Oak
- Possum Run
- Rock Creek
- Skunk Run
- Sugar Creek
- Sycamore Street
- Upper Wilson
- Visitor Center
- West 13th Street
- Willow Street

NORTH

1,200 0 1,200 Feet

CITY OF OTTAWA KANSAS

Burns & McDonnell SINCE 1898

Exhibit A.6

Existing System

June 2007

City of Ottawa, Kansas
Stormwater Master Plan

U:\Ottawa\Arc\ArcDocs\Report_Figures\Exhibit A6 Existing Subsystem.mxd jcl&gd 10/4/05